


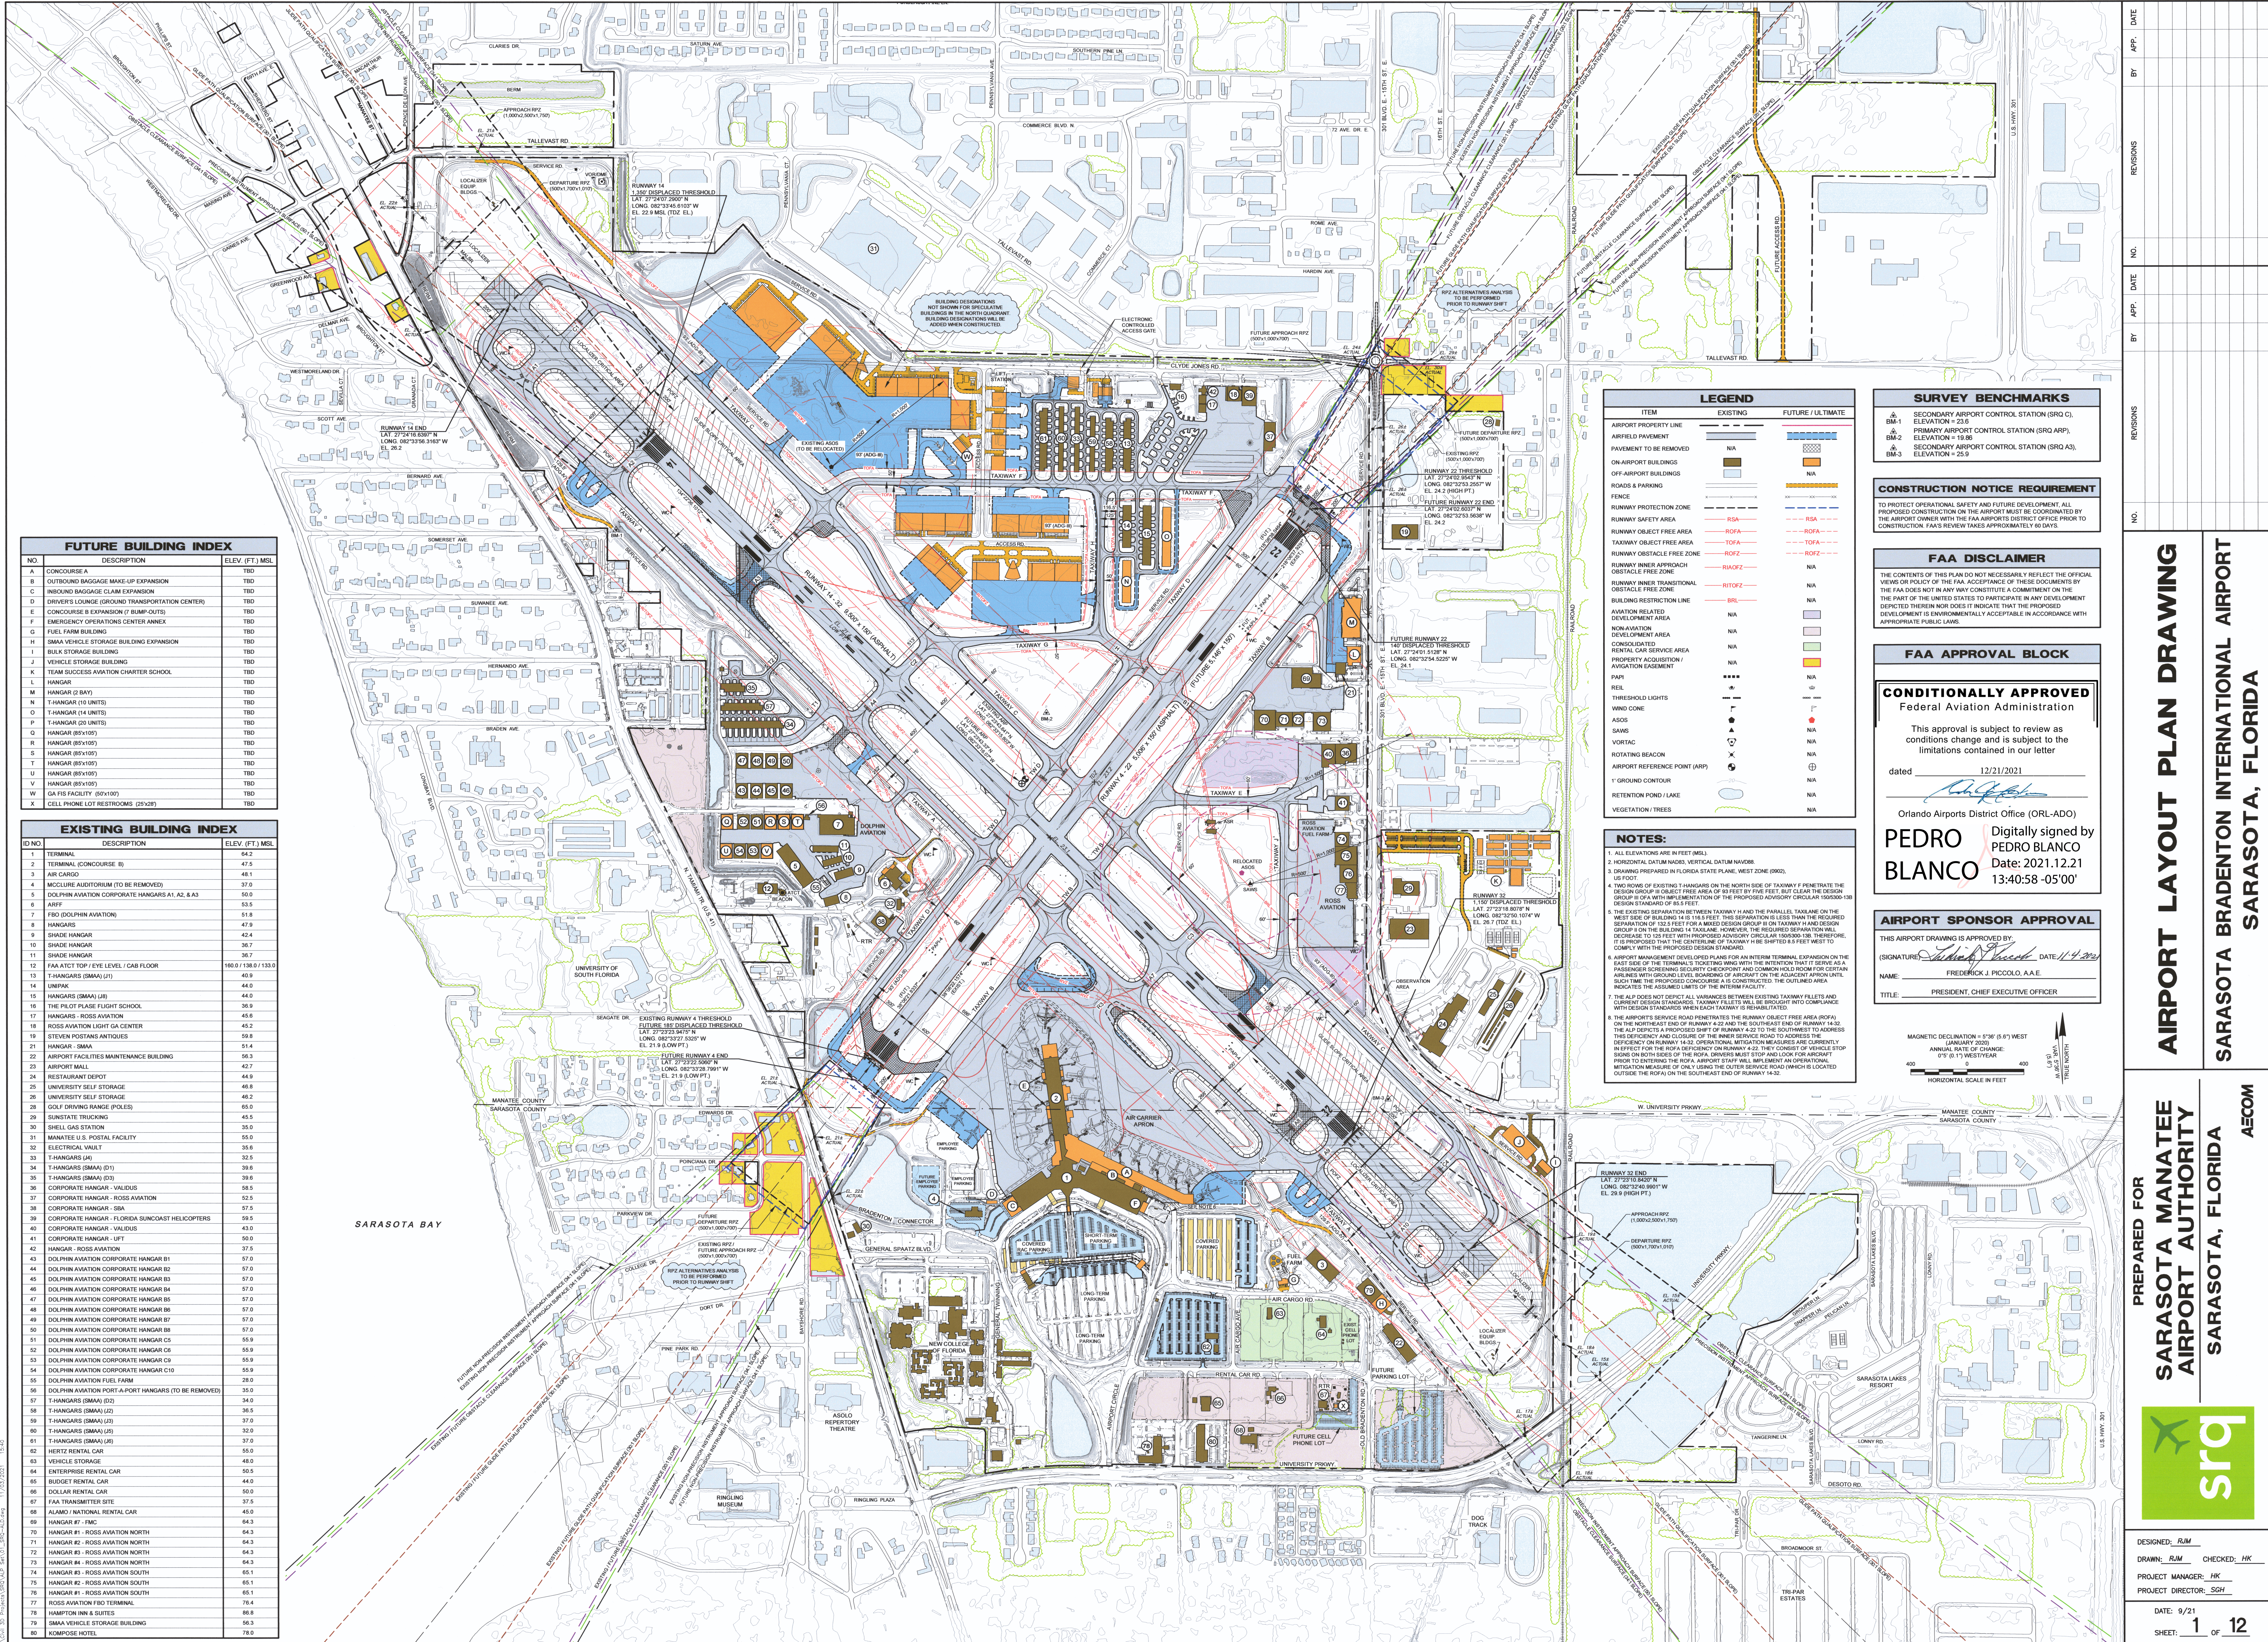

FUTURE BUILDING INDEX		
NO.	DESCRIPTION	ELEV. (FT.) MSL.
A	CONCOURSE A	TBD
B	OUTBOUND BAGGAGE MAKE-UP EXPANSION	TBD
C	INBOUND BAGGAGE CLAIM EXPANSION	TBD
D	DRIVERS LOUNGE (GROUND TRANSPORTATION CENTER)	TBD
E	CONCOURSE B EXPANSION (7 BUMP-OUTS)	TBD
F	EMERGENCY OPERATIONS CENTER ANNEX	TBD
G	FUEL FARM BUILDING	TBD
H	SMAA VEHICLE STORAGE BUILDING EXPANSION	TBD
I	BULK STORAGE BUILDING	TBD
J	VEHICLE STORAGE BUILDING	TBD
K	TEAM SUCCESS AVIATION CHARTER SCHOOL	TBD
L	HANGAR	TBD
M	HANGAR (2 BAYS)	TBD
N	T-HANGAR (10 UNITS)	TBD
O	T-HANGAR (14 UNITS)	TBD
P	T-HANGAR (20 UNITS)	TBD
Q	HANGAR (85x105)	TBD
R	HANGAR (85x105)	TBD
S	HANGAR (85x105)	TBD
T	HANGAR (85x105)	TBD
U	HANGAR (85x105)	TBD
V	HANGAR (85x105)	TBD
W	GA FIS FACILITY (50x100)	TBD
X	CELL PHONE LOT RESTROOMS (25x28)	TBD

EXISTING BUILDING INDEX		
ID NO.	DESCRIPTION	ELEV. (FT.) MSL.
1	TERMINAL	64.2
2	TERMINAL (CONCOURSE B)	47.5
3	AIR CARGO	46.1
4	MCCLELLAN AUDITORIUM (TO BE REMOVED)	37.0
5	DOLPHIN AVIATION CORPORATE HANGARS A1, A2, & A3	50.0
6	ARFF	53.5
7	FBO (DOLPHIN AVIATION)	51.8
8	HANGAR	47.9
9	SHADE HANGAR	42.4
10	SHADE HANGAR	36.7
11	SHADE HANGAR	36.7
12	FAA ATOT TOP / EYE LEVEL / CAB FLOOR	160.0 / 138.0 / 133.0
13	T-HANGARS (SMAA) (U1)	40.9
14	UNPAK	44.0
15	HANGARS (SMAA) (U2)	44.0
16	THE PILOT PLANE FLIGHT SCHOOL	36.9
17	HANGARS - ROSS AVIATION	35.8
18	ROSS AVIATION LIGHT GA CENTER	45.2
19	STEVEN POSTANS ANTIQUES	58.8
20	HANGAR - SMAA	51.4
21	HANGAR - SMAA	51.4
22	AIRPORT FACILITIES MAINTENANCE BUILDING	56.3
23	AIRPORT MALL	42.7
24	RESTAURANT DEPOT	44.9
25	UNIVERSITY SELF STORAGE	46.8
26	UNIVERSITY SELF STORAGE	46.2
27	GOLF DRIVING RANGE (POLES)	65.0
28	SUNSTATE TRUCKING	45.5
29	SHELL GAS STATION	35.0
30	MANATEE U.S. POSTAL FACILITY	55.0
31	ELECTRICAL VAULT	35.0
32	T-HANGARS (SMAA) (U3)	32.5
33	T-HANGARS (SMAA) (U4)	32.5
34	T-HANGARS (SMAA) (U5)	32.5
35	T-HANGARS (SMAA) (U6)	32.5
36	CORPORATE HANGAR - VALDUS	58.5
37	CORPORATE HANGAR - ROSS AVIATION	52.5
38	CORPORATE HANGAR - SBA	57.5
39	CORPORATE HANGAR - FLORIDA SUNCOAST HELICOPTERS	59.5
40	CORPORATE HANGAR - VALDUS	43.0
41	CORPORATE HANGAR - UFT	50.0
42	HANGAR - ROSS AVIATION	37.5
43	DOLPHIN AVIATION CORPORATE HANGAR B1	57.0
44	DOLPHIN AVIATION CORPORATE HANGAR B2	57.0
45	DOLPHIN AVIATION CORPORATE HANGAR B3	57.0
46	DOLPHIN AVIATION CORPORATE HANGAR B4	57.0
47	DOLPHIN AVIATION CORPORATE HANGAR B5	57.0
48	DOLPHIN AVIATION CORPORATE HANGAR B6	57.0
49	DOLPHIN AVIATION CORPORATE HANGAR B7	57.0
50	DOLPHIN AVIATION CORPORATE HANGAR B8	57.0
51	DOLPHIN AVIATION CORPORATE HANGAR B9	55.9
52	DOLPHIN AVIATION CORPORATE HANGAR B10	55.9
53	DOLPHIN AVIATION CORPORATE HANGAR B11	55.9
54	DOLPHIN AVIATION CORPORATE HANGAR B12	55.9
55	DOLPHIN AVIATION FUEL FARM	28.0
56	DOLPHIN AVIATION PORT-A-PORT HANGARS (TO BE REMOVED)	35.0
57	T-HANGARS (SMAA) (U7)	34.0
58	T-HANGARS (SMAA) (U8)	36.5
59	T-HANGARS (SMAA) (U9)	37.0
60	T-HANGARS (SMAA) (U10)	37.0
61	T-HANGARS (SMAA) (U11)	37.0
62	HERTZ RENTAL CAR	58.0
63	VEHICLE STORAGE	48.0
64	ENTERPRISE RENTAL CAR	50.5
65	BUDGET RENTAL CAR	44.0
66	DOLLAR RENTAL CAR	50.0
67	FAA TRANSMITTER SITE	37.5
68	ALAMO / NATIONAL RENTAL CAR	45.0
69	HANGAR #7 - FMC	64.3
70	HANGAR #1 - ROSS AVIATION NORTH	64.3
71	HANGAR #2 - ROSS AVIATION NORTH	64.3
72	HANGAR #3 - ROSS AVIATION NORTH	64.3
73	HANGAR #4 - ROSS AVIATION NORTH	64.3
74	HANGAR #5 - ROSS AVIATION SOUTH	65.1
75	HANGAR #6 - ROSS AVIATION SOUTH	65.1
76	HANGAR #7 - ROSS AVIATION SOUTH	65.1
77	ROSS AVIATION FBO TERMINAL	76.4
78	HAMPTON INN & SUITES	66.8
79	SMAA VEHICLE STORAGE BUILDING	56.3
80	KDMPOSE HOTEL	78.0

LEGEND		
ITEM	EXISTING	FUTURE / ULTIMATE
AIRPORT PROPERTY LINE	---	---
PAVEMENT TO BE REMOVED	---	---
ON-AIRPORT BUILDINGS	---	---
OFF-AIRPORT BUILDINGS	---	---
ROADS & PARKING	---	---
FENCE	---	---
RUNWAY PROTECTION ZONE	---	---
RUNWAY SAFETY AREA	---	---
RUNWAY OBJECT FREE AREA	---	---
TAXIWAY OBJECT FREE AREA	---	---
RUNWAY OBSTACLE FREE ZONE	---	---
RUNWAY INNER TRANSITIONAL OBSTACLE FREE ZONE	---	---
BUILDING RESTRICTION LINE	---	---
AVIATION RELATED DEVELOPMENT AREA	---	---
NON-AVIATION DEVELOPMENT AREA	---	---
CONSOLIDATED RENTAL CAR SERVICE AREA	---	---
PROPERTY ACQUISITION / AVIATION CASSETTE	---	---
PAVI	---	---
REIL	---	---
THRESHOLD LIGHTS	---	---
WIND CONE	---	---
ADDS	---	---
SAWS	---	---
VORTAC	---	---
ROTATING BEACON	---	---
AIRPORT REFERENCE POINT (ARP)	---	---
1' GROUND CONTOUR	---	---
RETENTION POND / LAKE	---	---
VEGETATION / TREES	---	---

SURVEY BENCHMARKS	
BM-1	SECONDARY AIRPORT CONTROL STATION (SRQ C), ELEVATION = 22.5
BM-2	PRIMARY AIRPORT CONTROL STATION (SRQ APP), ELEVATION = 19.86
BM-3	SECONDARY AIRPORT CONTROL STATION (SRQ A3), ELEVATION = 25.9

CONSTRUCTION NOTICE REQUIREMENT	
TO PROTECT OPERATIONAL SAFETY AND FUTURE DEVELOPMENT, ALL PROPOSED CONSTRUCTION ON THE AIRPORT MUST BE COORDINATED BY THE AIRPORT OWNER WITH THE FAA AIRPORTS DISTRICT OFFICE PRIOR TO CONSTRUCTION. FAA'S REVIEW TAKES APPROXIMATELY 60 DAYS.	

FAA DISCLAIMER	
THE CONTENTS OF THIS PLAN DO NOT NECESSARILY REFLECT THE OFFICIAL VIEWS OR POLICY OF THE FAA. ACCEPTANCE OF THESE DOCUMENTS BY THE FAA DOES NOT IN ANY WAY CONSTITUTE A COMMITMENT ON THE PART OF THE UNITED STATES TO PARTICIPATE IN ANY DEVELOPMENT DEPICTED THEREIN NOR DOES IT INDICATE THAT THE PROPOSED DEVELOPMENT IS ENVIRONMENTALLY ACCEPTABLE IN ACCORDANCE WITH APPROPRIATE PUBLIC LAWS.	

FAA APPROVAL BLOCK	
CONDITIONALLY APPROVED Federal Aviation Administration	

This approval is subject to review as conditions change and is subject to the limitations contained in our letter

dated 12/21/2021

Orlando Airports District Office (ORL-ADO)

PEDRO BLANCO Digitally signed by PEDRO BLANCO
Date: 2021.12.21 13:40:58 -05'00'

AIRPORT SPONSOR APPROVAL	
THIS AIRPORT DRAWING IS APPROVED BY:	
(SIGNATURE) <i>Frederick J. Piccolo, A.A.E.</i>	DATE: 1/4/2022
NAME: FREDERICK J. PICCOLO, A.A.E.	
TITLE: PRESIDENT, CHIEF EXECUTIVE OFFICER	

MAGNETIC DECLINATION = 5°30' (0°) WEST
ANNUAL RATE OF CHANGE: 0°5' (0°) WEST/YEAR

400' HORIZONTAL SCALE IN FEET

DESIGNED: RUM
DRAWN: RUM
PROJECT MANAGER: HK
PROJECT DIRECTOR: SOH

DATE: 9/21
SHEET: 1 of 12

PREPARED FOR
SARASOTA MANATEE
AIRPORT AUTHORITY

SARASOTA, FLORIDA

AECOM

AIRPORT LAYOUT PLAN DRAWING

SARASOTA BRADENTON INTERNATIONAL AIRPORT

SARASOTA, FLORIDA