


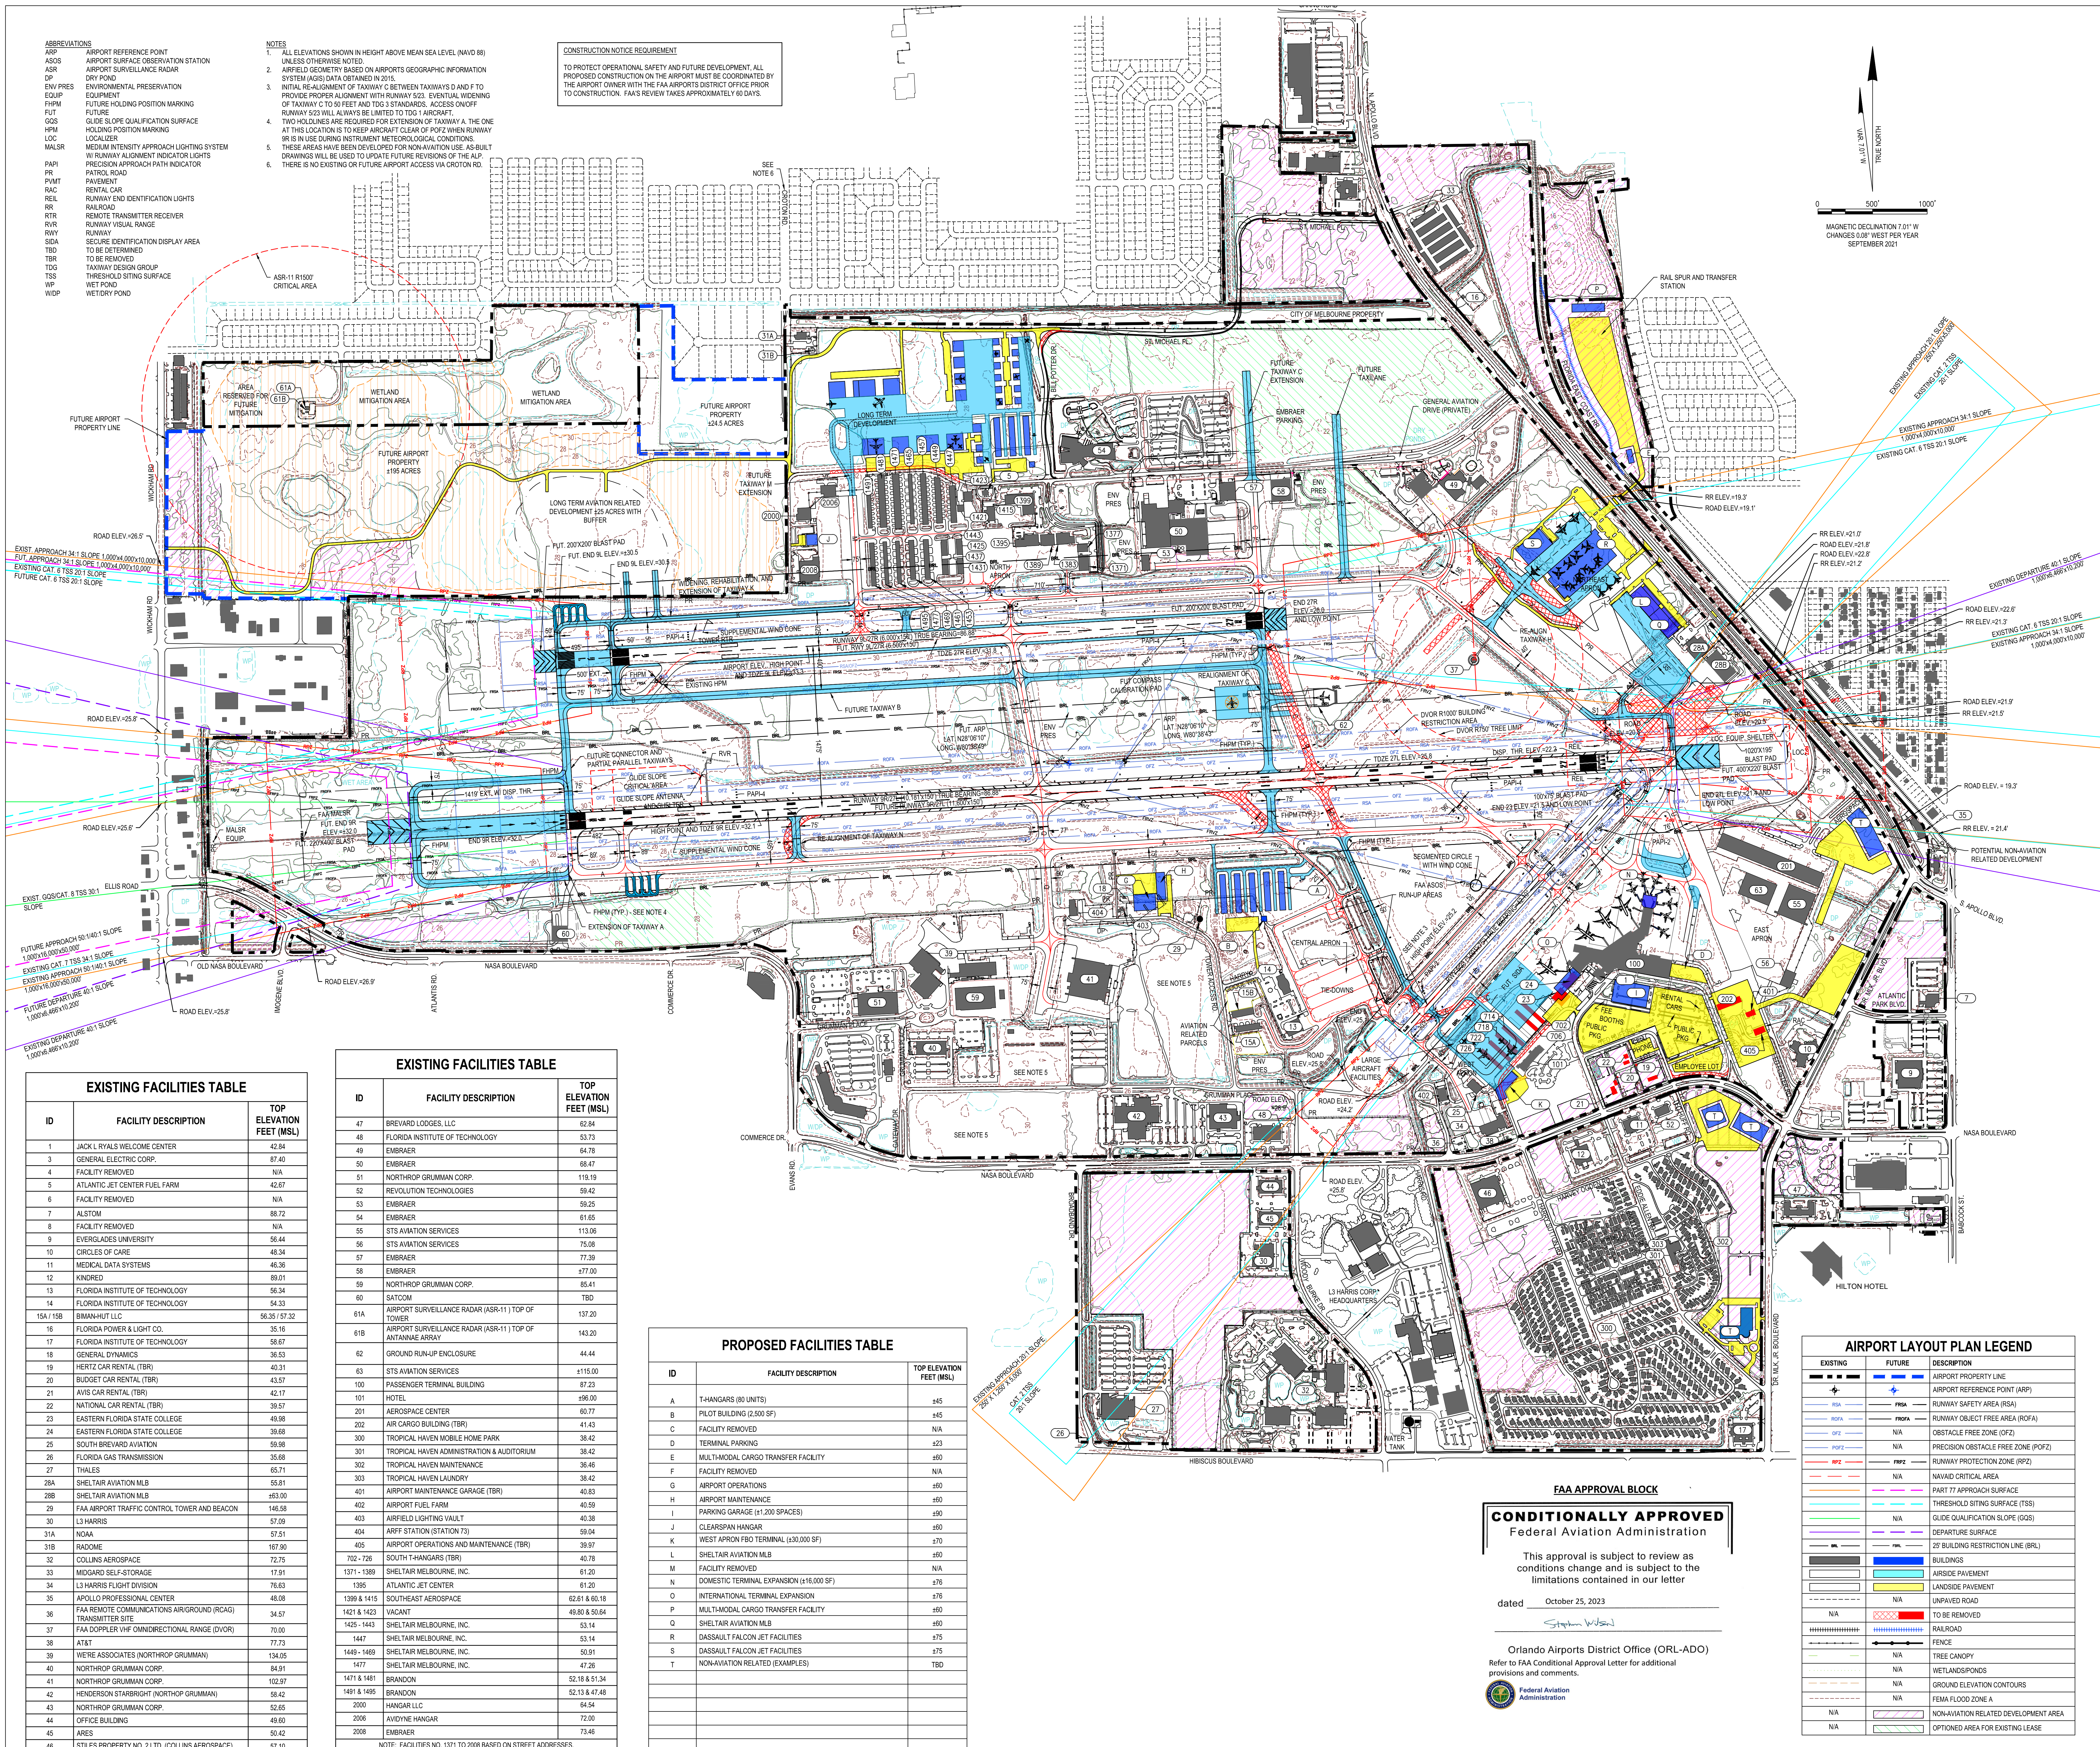

5404 Cypress Center Drive
Suite 125
Tampa, FL 33609
P: (813) 207-7200

Revision	Date	By	Checked By
1	6/23/2023	JJH	JJH
2	6/23/2023	JJH	JJH
3	6/23/2023	JJH	JJH
4	6/23/2023	JJH	JJH

Drawn By: JJH
Checked By: JJJ

INTERIM AIRPORT LAYOUT PLAN UPDATE

Sheet No. 3

Project No.: 202200942