BUILDING/TENANT INDEX

NO.	BLDG. I.D. NO.	DESCRIPTION	ELEVATION FT. (MSL)	NO.	BLDG. I.D. NO.	DESCRIPTION	ELEVATION FT. (MSL)
1	3900	TERMINAL BUILDING	52.6	33	TBD	FUTURE HANGAR (100'x100')	TBD
2	3800	BULK HANGAR	62.6	34	TBD	FUTURE HANGAR (100'x100')	TBD
3	3700	FBO MAINTENANCE HANGAR	62.6	35	TBD	FUTURE HANGAR (100'x100')	TBD
4	3400	ELECTRICAL VAULT	36.6	36	TBD	FUTURE HANGAR (100'x100')	TBD
5	3300	FIRE PUMP BUILDING	38.2	37	TBD	FUTURE T-HANGAR (10 UNITS)	TBD
6	3000	SHADE HANGAR (14 UNITS) (TO BE REMOVED)	34.7	38	TBD	FUTURE T-HANGAR (10 UNITS)	TBD
7	2900	SHADE HANGAR (14 UNITS) (TO BE REMOVED)	35.2	39	TBD	FUTURE T-HANGAR (10 UNITS)	TBD
8	2700	ENCLOSED HANGAR (16 UNITS) (TO BE REMOVED)	32.8	40	TBD	FUTURE HANGAR (120'x100')	TBD
9	2600	MAINTENANCE STORAGE UNIT (TO BE REMOVED)	32.8	41	TBD	FUTURE HANGAR (120'x100')	TBD
10	2500	TAXI-THRU HANGAR (7 UNITS) (TO BE REMOVED)	39.3	42	TBD	FUTURE HANGAR (80'x80')	TBD
11	2400	TAXI-THRU HANGAR (8 UNITS)	31.0	43	TBD	FUTURE HANGAR (130'x62') (2 UNITS)	TBD
12	2300	TAXI-THRU HANGAR (6 UNITS)	34.1	44	TBD	FUTURE HANGAR (130'x62') (2 UNITS)	TBD
13	2200	EXECUTIVE HANGAR	30.6	45	TBD	FUTURE HANGAR (130'x62') (2 UNITS)	TBD
14	2100	TAXI- THRU HANGAR (6 UNITS)	30.5	46	TBD	FUTURE HANGAR (80'x80')	TBD
15	2000	ENCLOSED HANGAR (16 UNITS)	35.1	47	TBD	FUTURE HANGAR (120'x100')	TBD
16	1900	ENCLOSED/OPEN PUSHBACK HANGAR (16 UNITS) (TO BE REMOVED)	34.1	48	TBD	FUTURE HANGAR (140'x108')	TBD
17	1800	ENCLOSED/OPEN PUSHBACK HANGAR (17 UNITS) (TO BE REMOVED)	35.4	49	TBD	FUTURE HANGAR (140'x108')	TBD
18	1700	PUBLIC RESTROOMS	46.1	50	TBD	FUTURE FBO EXPANSION (132'x44')	TBD
19	1600	OPERATIONS AND MAINTENANCE SHOP	46.1	51	3000	FUTURE T-HANGAR (12 UNITS)	TBD
20	1000	EXECUTIVE HANGAR	43.8	52	2900	FUTURE T-HANGAR (7 UNITS)	TBD
21	1200	EXECUTIVE HANGAR	36.9	53	2800	FUTURE T-HANGAR (7 UNITS)	TBD
22	1300	HCAA GARAGE (TO BE REMOVED)	29.2	54	2700	FUTURE T-HANGAR (8 UNITS)	TBD
23	1400	CLUB HOUSE-CIVIL AIR PATROL (TO BE REMOVED)	30.3	55	TBD	FUTURE T-HANGAR (7 UNITS)	TBD
24	4600	ENCLOSED HANGAR (16 UNITS)	42.7	56	1900	FUTURE T-HANGAR (8 UNITS)	TBD
25	4700	ENCLOSED HANGAR (10 UNITS)	42.7	57	1800	FUTURE T-HANGAR (12 UNITS)	TBD
26	4800	BULK HANGAR	50.8	58	TBD	FUTURE HANGAR (224'x52') (4 UNITS)	TBD
27	5300	ENCLOSED HANGAR (16 UNITS)	42.7	59	TBD	FUTURE HANGAR (80'x60')	TBD
28	6700	EXECUTIVE HANGAR	46.2	60	TBD	FUTURE HANGAR (80'x60')	TBD
29	TBD	FUTURE HANGAR (80'x80')	TBD	61	TBD	FUTURE HANGAR (80'x60')	TBD
30	TBD	FUTURE HANGAR (80'x80')	TBD	62	TBD	FUTURE BUILDING (80'x40')	TBD
31	TBD	FUTURE HANGAR (150'x100')	TBD	63	TBD	FUTURE HANGAR (75'x80')	TBD
32	TBD	FUTURE HANGAR (100'x100')	TBD	64	TBD	FUTURE HANGAR (75'x80')	TBD

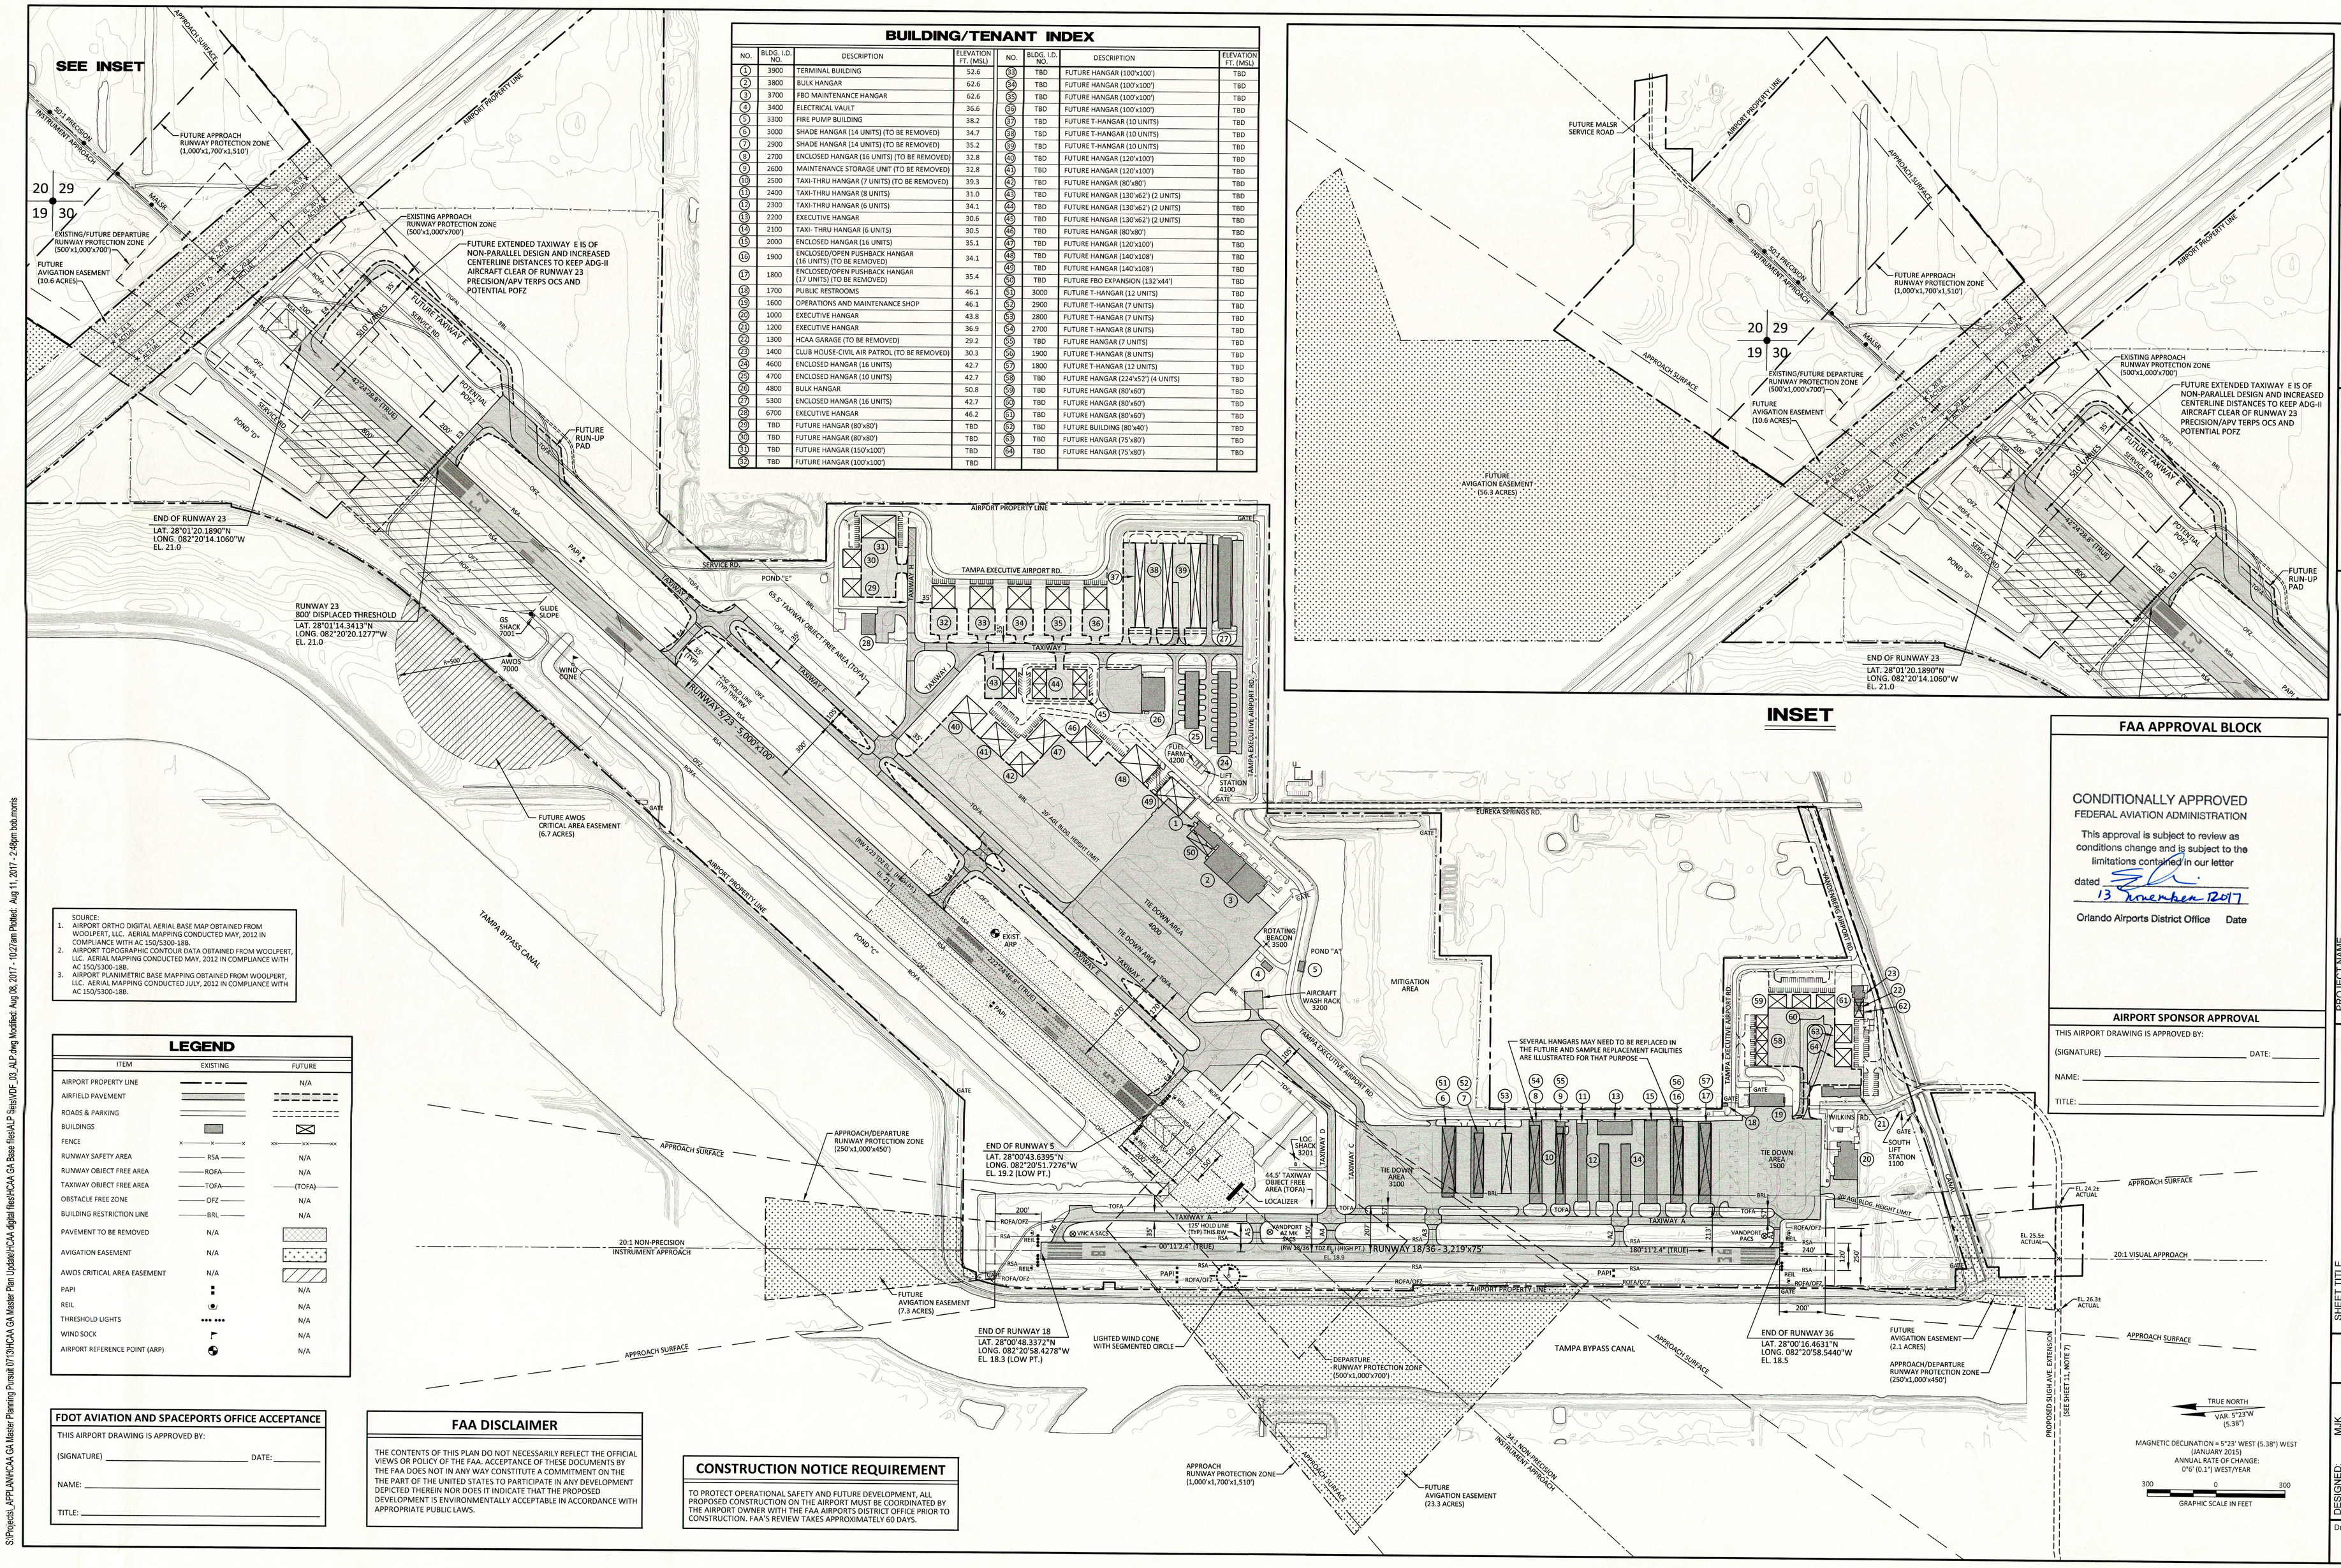

SOURCE:
1. AIRPORT ORTHO DIGITAL AERIAL BASE MAP OBTAINED FROM WOOLPERT, LLC. AERIAL MAPPING CONDUCTED MAY, 2012 IN COMPLIANCE WITH AC 150/5300-18B.
2. AIRPORT TOPOGRAPHIC CONTOUR DATA OBTAINED FROM WOOLPERT, LLC. AERIAL MAPPING CONDUCTED MAY, 2012 IN COMPLIANCE WITH AC 150/5300-18B.
3. AIRPORT PLANIMETRIC BASE MAPPING OBTAINED FROM WOOLPERT, LLC. AERIAL MAPPING CONDUCTED JULY, 2012 IN COMPLIANCE WITH AC 150/5300-18B.

LEGEND

ITEM	EXISTING	FUTURE
AIRPORT PROPERTY LINE		N/A
AIRFIELD PAVEMENT		
ROADS & PARKING		
BUILDINGS		
FENCE		
RUNWAY SAFETY AREA	RSA	N/A
RUNWAY OBJECT FREE AREA	ROFA	N/A
TAXIWAY OBJECT FREE AREA	TOFA	(TOFA)
OBSTACLE FREE ZONE	OFZ	N/A
BUILDING RESTRICTION LINE	BRL	N/A
PAVEMENT TO BE REMOVED	N/A	
AVIGATION EASEMENT	N/A	
AWOS CRITICAL AREA EASEMENT	N/A	
PAPI		N/A
REIL		N/A
THRESHOLD LIGHTS		N/A
WIND SOCK		N/A
AIRPORT REFERENCE POINT (ARP)		N/A

FDOT AVIATION AND SPACEPORTS OFFICE ACCEPTANCE

THIS AIRPORT DRAWING IS APPROVED BY:

(SIGNATURE) _____ DATE: _____

NAME: _____

TITLE: _____

FAA DISCLAIMER

THE CONTENTS OF THIS PLAN DO NOT NECESSARILY REFLECT THE OFFICIAL VIEWS OR POLICY OF THE FAA. ACCEPTANCE OF THESE DOCUMENTS BY THE FAA DOES NOT IN ANY WAY CONSTITUTE A COMMITMENT ON THE THE PART OF THE UNITED STATES TO PARTICIPATE IN ANY DEVELOPMENT DEPICTED THEREIN NOR DOES IT INDICATE THAT THE PROPOSED DEVELOPMENT IS ENVIRONMENTALLY ACCEPTABLE IN ACCORDANCE WITH APPROPRIATE PUBLIC LAWS.

CONSTRUCTION NOTICE REQUIREMENT

TO PROTECT OPERATIONAL SAFETY AND FUTURE DEVELOPMENT, ALL PROPOSED CONSTRUCTION ON THE AIRPORT MUST BE COORDINATED BY THE AIRPORT OWNER WITH THE FAA AIRPORTS DISTRICT OFFICE PRIOR TO CONSTRUCTION. FAA'S REVIEW TAKES APPROXIMATELY 60 DAYS.

FAA APPROVAL BLOCK

CONDITIONALLY APPROVED
FEDERAL AVIATION ADMINISTRATION

This approval is subject to review as conditions change and is subject to the limitations contained in our letter

dated 13 November 2017

Orlando Airports District Office Date

AIRPORT SPONSOR APPROVAL

THIS AIRPORT DRAWING IS APPROVED BY:

(SIGNATURE) _____ DATE: _____

NAME: _____

TITLE: _____

DATE	REVISIONS	BY

URS Corporation Southern
7650 West Courtney Campbell Causeway
Tampa, FL 33607-1462
(813) 286-1711

Michael Baker INTERNATIONAL

Tampa International Airport

PROJECT NAME: MASTER PLAN UPDATE TAMPA EXECUTIVE AIRPORT Tampa, Florida

SHEET TITLE: AIRPORT LAYOUT PLAN DRAWING

HCAA NO.: 6255 14
FDOT NO.: 415760-1

DESIGNED: MJK
DRAWN: RJM
CHECKED: MLT
DATE: AUGUST 2017

Drawing Number: 3

S:\Projects_APPL\ANH\CAA GA Master Planning Pursuit 0715\HCAA GA Master Plan Update\HCAA digital files\HCAA GA Base files\ALP Slats\VDF_03_ALP.dwg Modified: Aug 08, 2017 - 10:27am Plotted: Aug 11, 2017 - 2:48pm bob.morris