

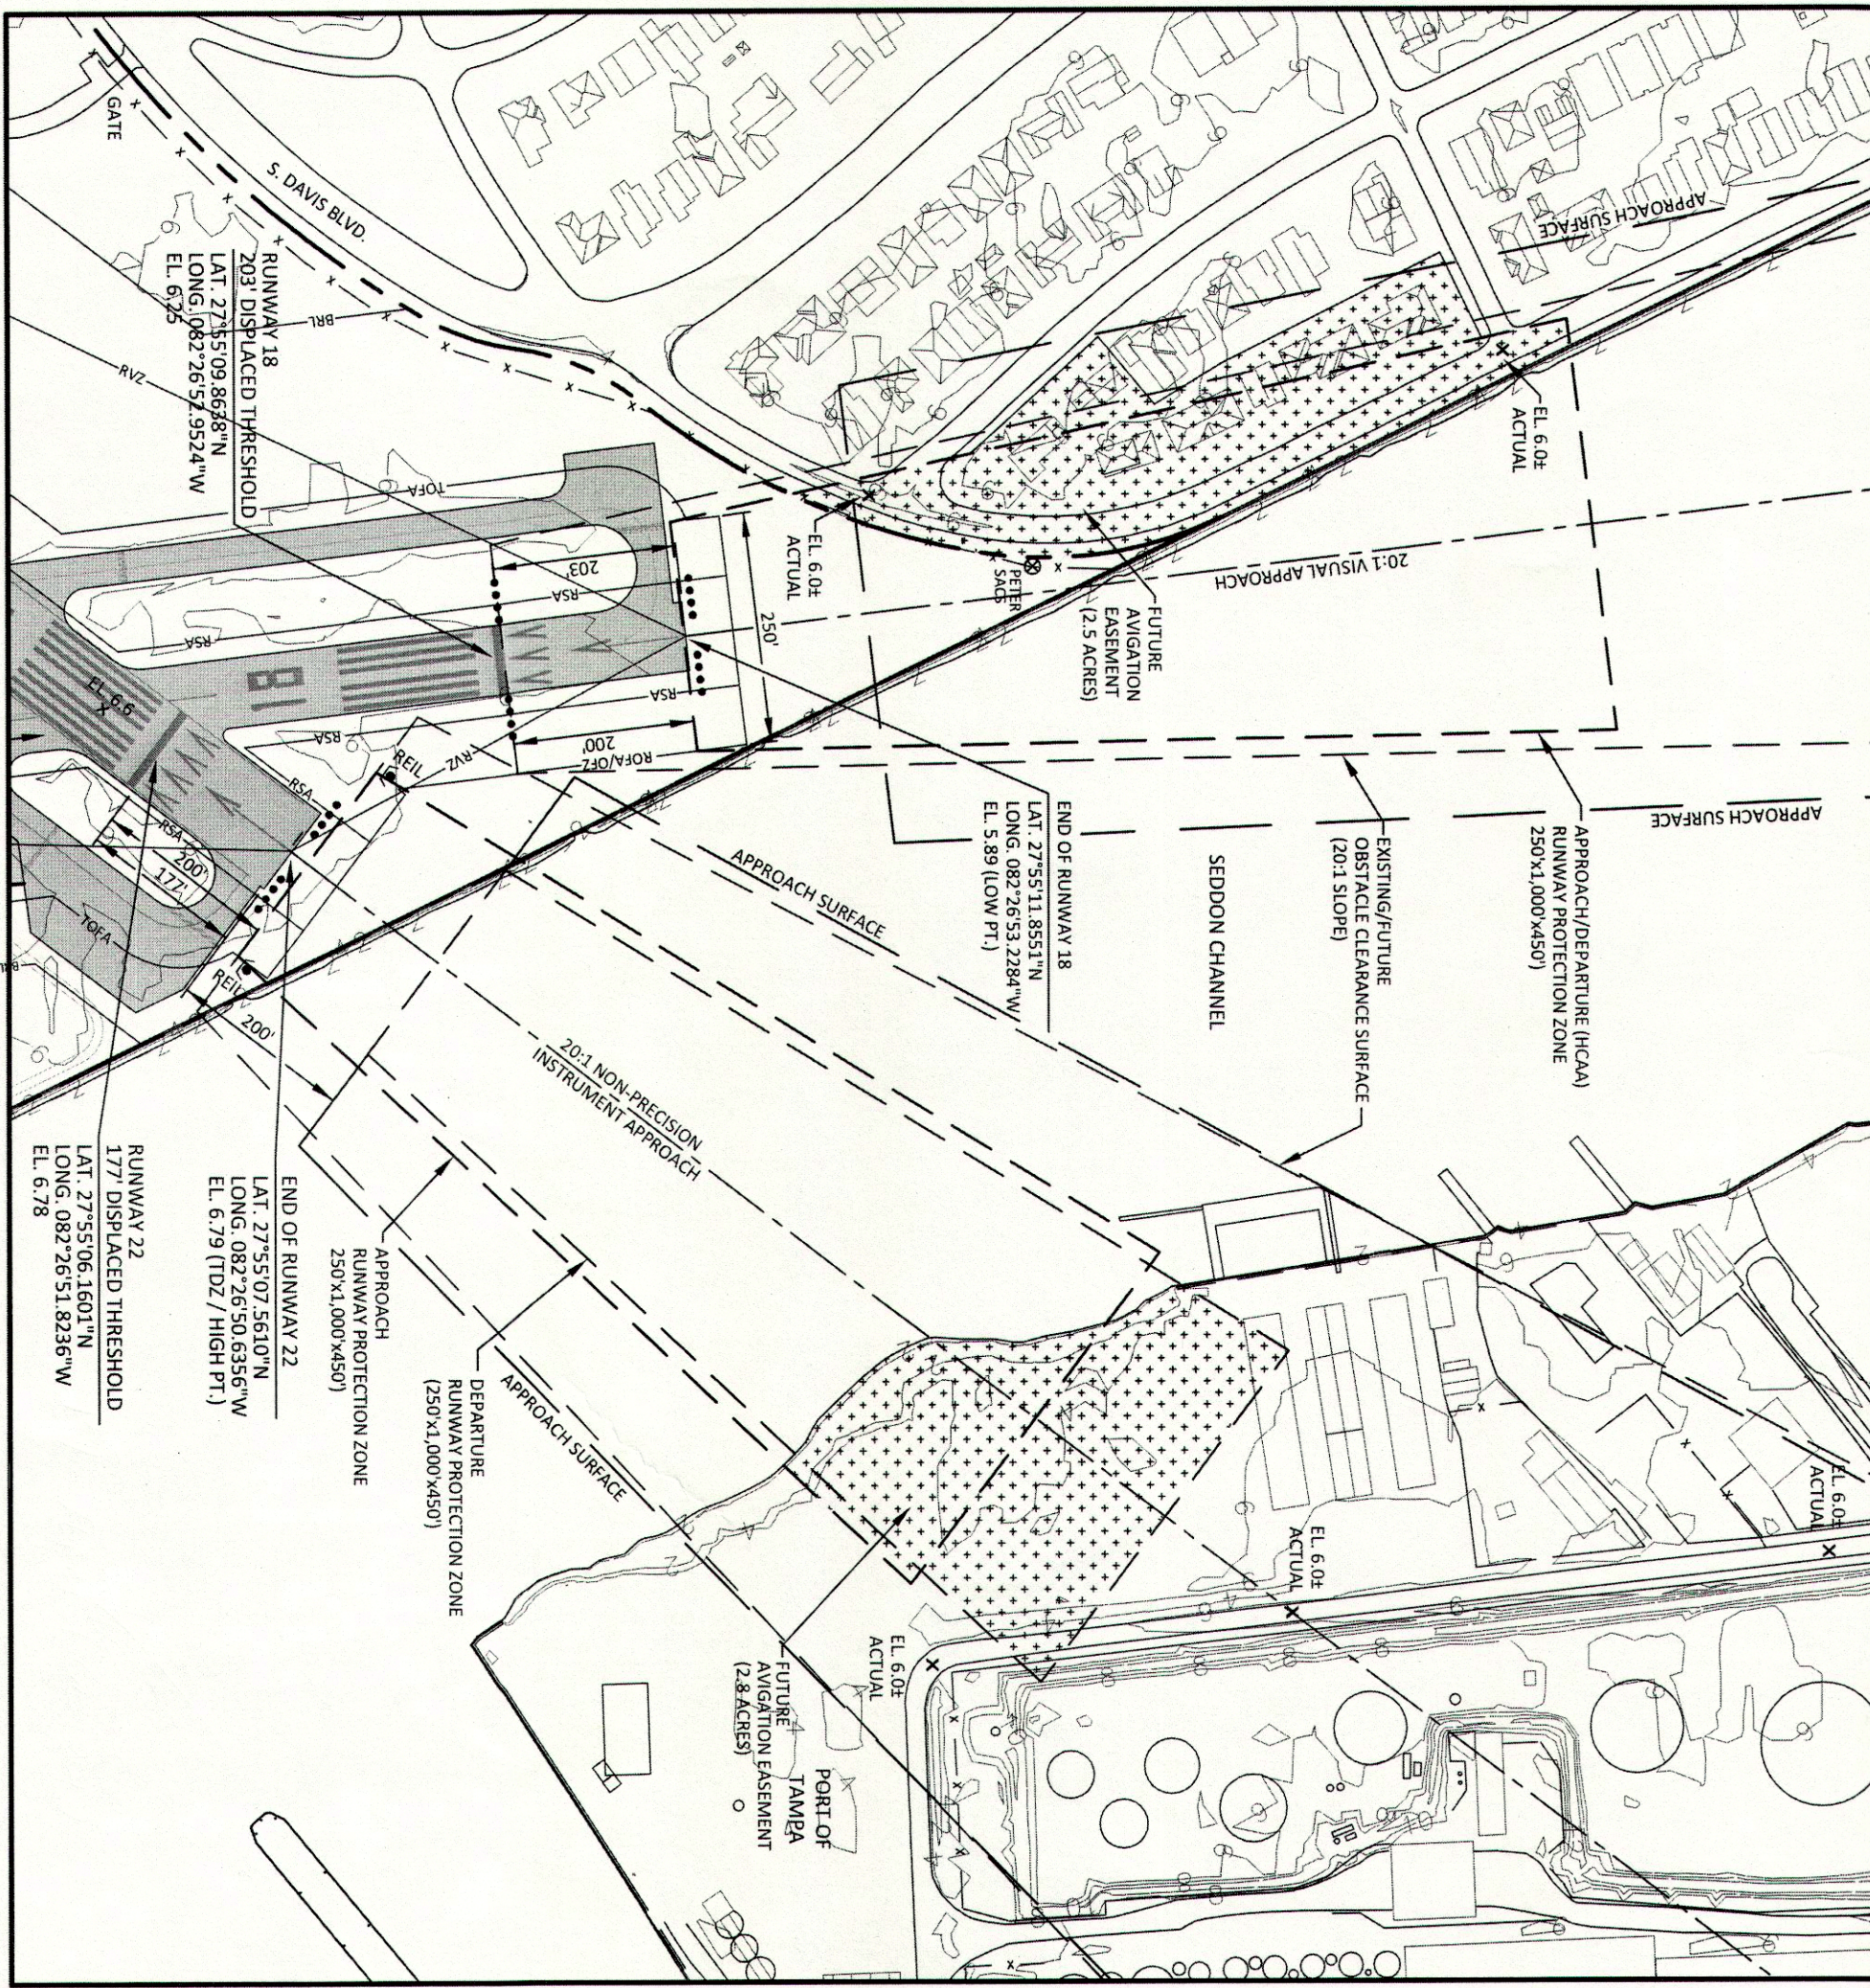


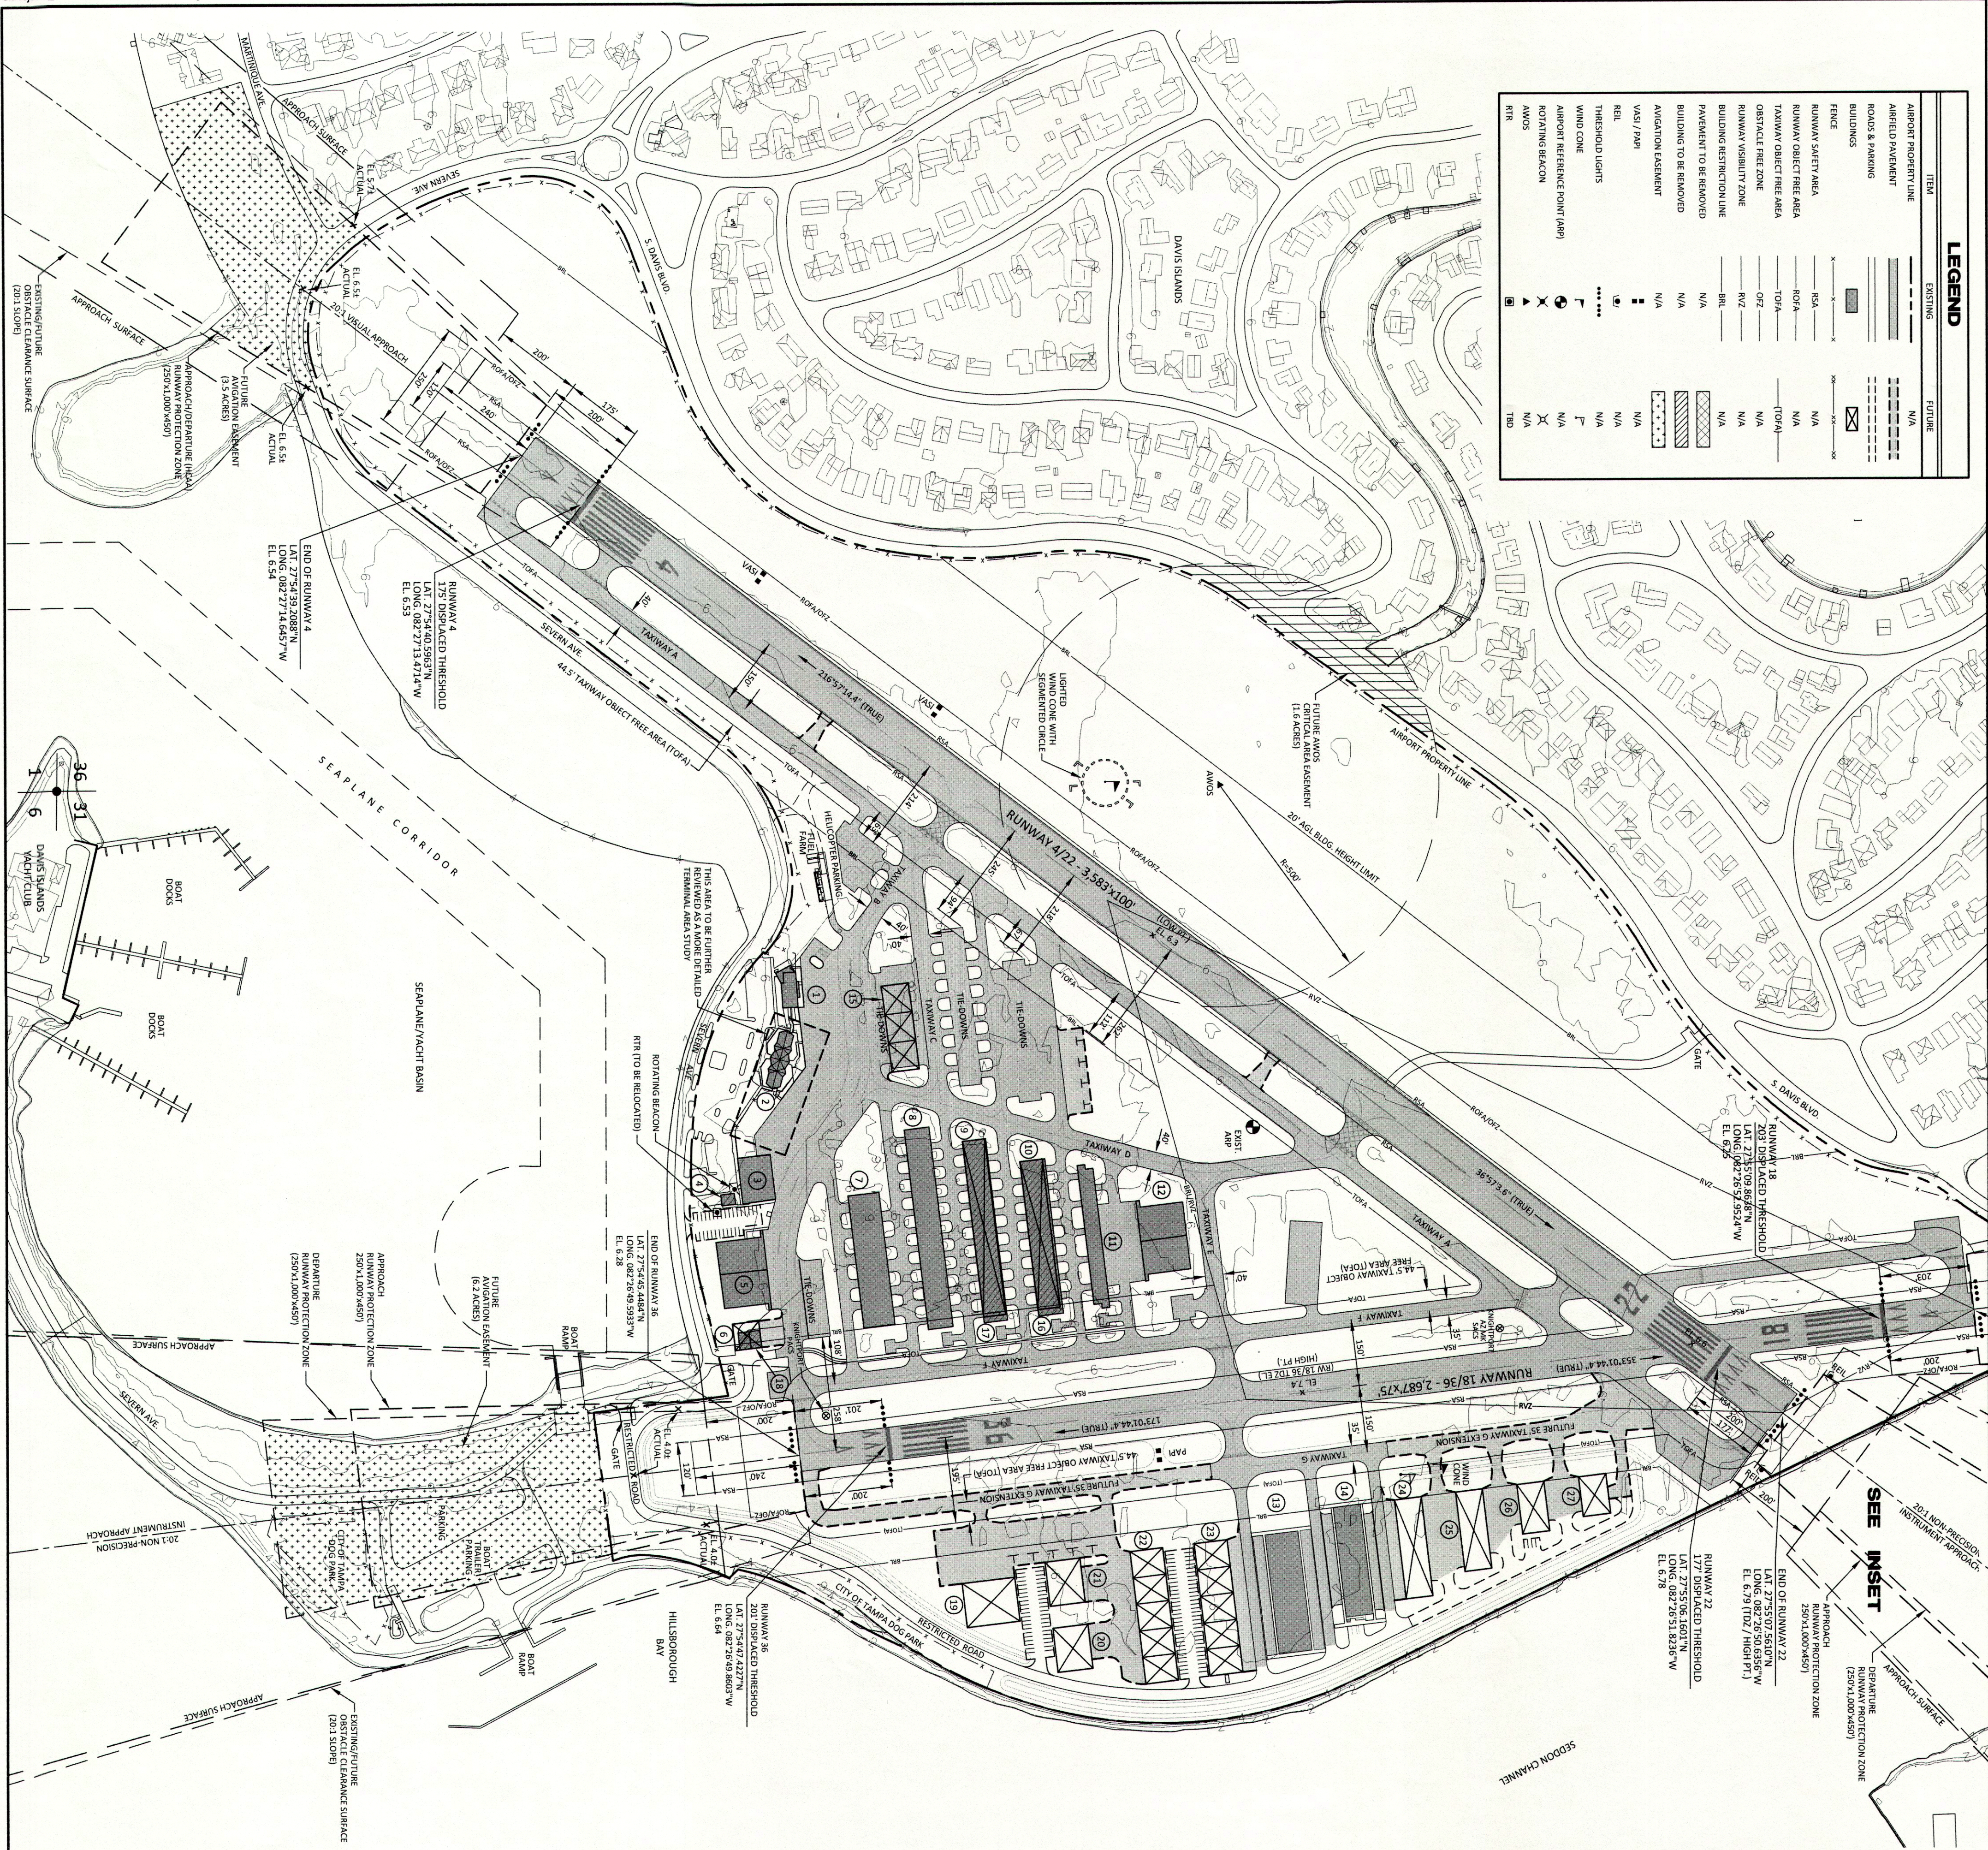

BUILDING/TENANT INDEX		
NO.	BUILDING ID	DESCRIPTION
1	100	ADMINISTRATION BUILDING
2	200	TERMINAL BUILDING
3	300	PERMANENT HANGAR (TO BE REMOVED)
4	400	MAINTENANCE STORAGE UNIT (TO BE REMOVED)
5	500	BULK HANGAR
6	600	OPERATIONS AND MAINTENANCE SHOP (TO BE REMOVED)
7	700	ENCLOSED HANGAR (10 UNITS)
8	800	SHADE HANGAR (12 UNITS) (TO BE REMOVED)
9	900	ENCLOSED HANGAR (10 UNITS) (TO BE REMOVED)
10	1000	ENCLOSED HANGAR (10 UNITS)
11	1100	ENCLOSED HANGAR (10 UNITS)
12	1200	ENCLOSED HANGAR (10 UNITS)

CONSTRUCTION NOTICE REQUIREMENT


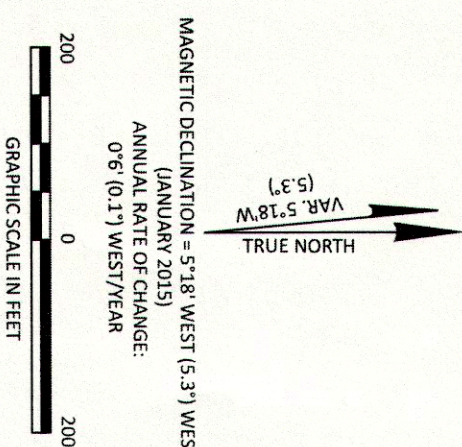

FAA APPROVAL BLOCK

CONDITIONALLY APPROVED
FEDERAL AVIATION ADMINISTRATION

This approval is subject to review as conditions change and is subject to the limitations contained in our letter dated 11/15/2017

Orlando Airports District Office Date

THIS AIRPORT DRAWING IS APPROVED BY: _____ DATE: _____

NAME: _____

TITLE: _____

FAA DISCLAIMER

THE CONTENTS OF THIS PLAN DO NOT NECESSARILY REFLECT THE OFFICIAL VIEWS OR POLICY OF THE FAA. ACCEPTANCE OF THESE DOCUMENTS BY THE FAA DOES NOT IN ANY WAY CONSTITUTE AN ENDORSEMENT OR WARRANTY BY THE FAA. THE FAA DOES NOT WARRANT THE ACCURACY OF THE INFORMATION PROVIDED HEREIN NOR DOES IT INDICATE THAT THE PROPOSED DEVELOPMENT IS ENVIRONMENTALLY ACCEPTABLE IN ACCORDANCE WITH APPROPRIATE PUBLIC LAWS.








FDOT AVIATION AND SPACEPORTS OFFICE ACCEPTANCE

THIS AIRPORT DRAWING IS APPROVED BY: _____ DATE: _____

(SIGNATURE) _____

NAME: _____

TITLE: _____